Date: 10/9/2025 **Author:** US Traffic Control **Project:** Erie County Water Auth. – Water line replacement

Comments:
WZTC plans for road closure and detour of Lake Shore Rd at 6865 to 7100 Lake Shore Rd in the Town of Derby to replace 48-inch water line at those locations. Local traffic to be assisted by on-site personnel at each of the barricaded closures

Posted detours (No Pedestrian traffic anticipated):
Westbound Lake Shore Rd - Delamater Rd to Erie Rd (NY 5) to Sturgeon Point Rd
Eastbound Lake Shore Rd - Sturgeon Point Rd to Erie Rd (NY 5) to Delamater Rd

Sweetland Rd closed at Lake Shore Rd, local traffic assisted by on-site personnel
Lake Shore Rd speed limit: 35 MPH

The closure and detour duration is for 1 day, starting at 9am and lasting from 18 to 24 hours before surface traffic is restored.

Sht. 1 - 9

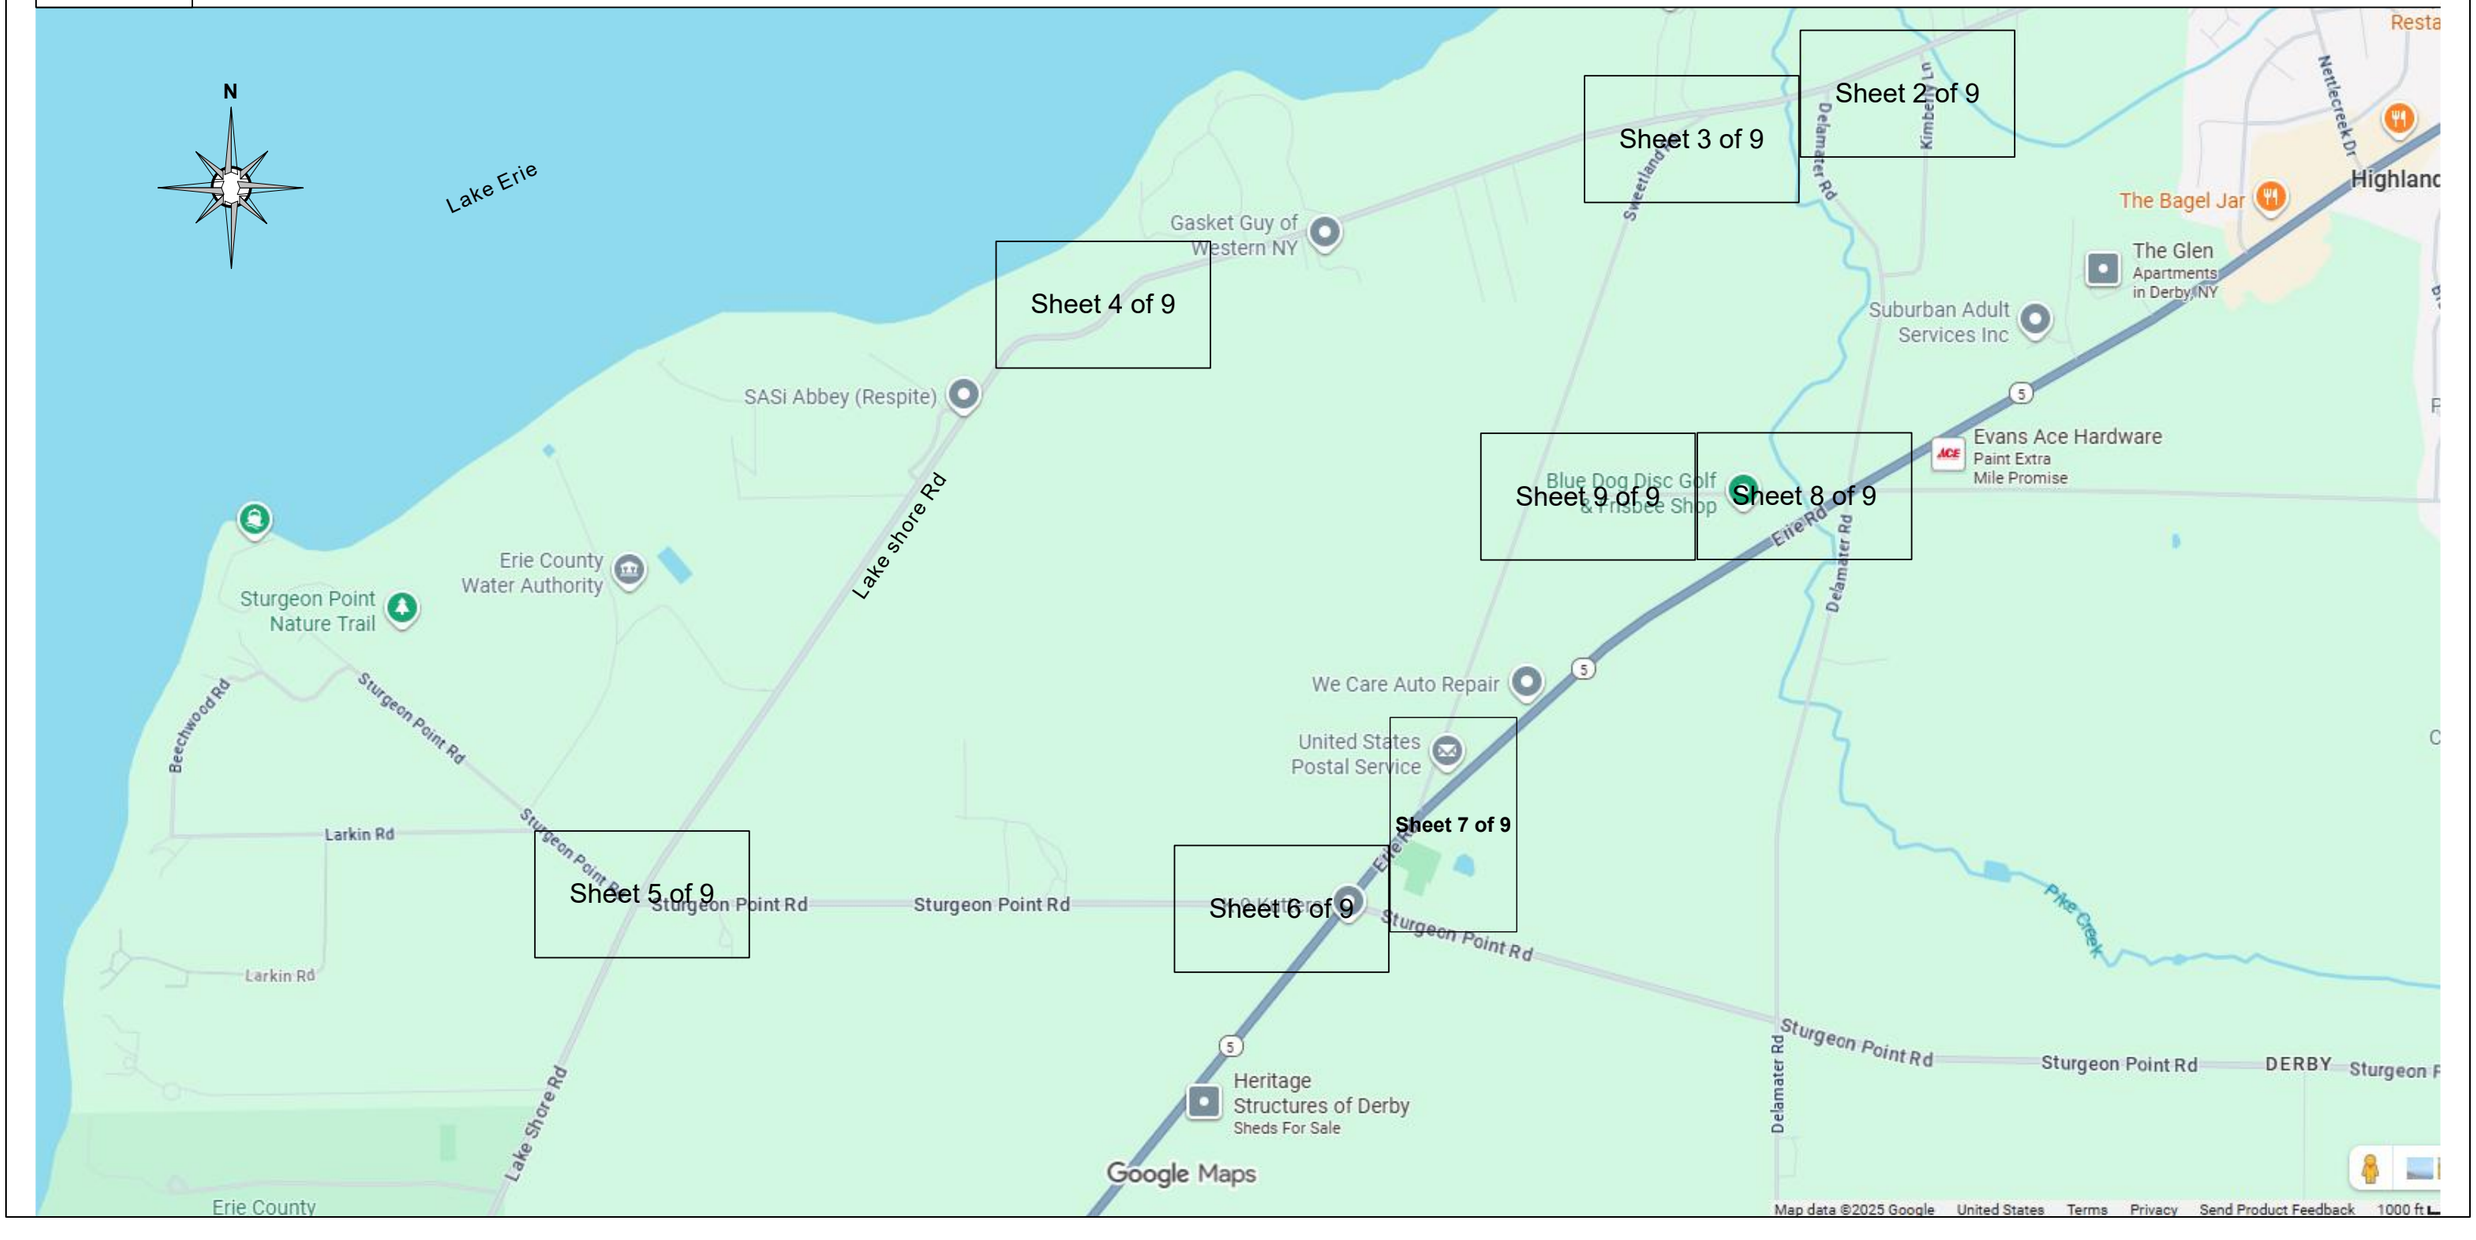

Date: 10/9/2025 **Author:** US Traffic Control **Project:** Erie County Water Auth. – Water line replacement

Comments:
ECWA Job / Project # 202500113

WZTC plan for road closure and detour or Lake Shore Rd, Tn of Derby NY from 6865 Lake Shore Rd to 7100 Lake Shore Rd

Work to be performed is replacement of a 48-inch water line at those two locations

Detour posted:
WB Lake Shore Rd to Delamater Rd to Erie Rd (NY 5) to Sturgeon Point Rd

EB Lake Shore Rd to Sturgeon Point Rd to Erie Rd (NY 5) to Delamater Rd

Sweetland Rd closed at Lake Shore Rd

Local traffic to be assisted by on-site personnel at each of the closure barricades

No Pedestrian traffic anticipated

Lake Shore Rd speed limit: 35 MPH

Anticipated closure duration is 1 day

Work time: 18 – 24 hrs., starting at 9am

Drawing not to scale

N

Date: 10/9/2025 **Author:** US Traffic Control **Project:** Erie County Water Auth. – Water line replacement

Comments:
ECWA Job / Project # 202500113

WZTC plan for road closure and detour or Lake Shore Rd, Tn of Derby NY from 6865 Lake Shore Rd to 7100 Lake Shore Rd

Work to be performed is replacement of a 48-inch water line at those two locations

Detour posted:
WB Lake Shore Rd to Delamater Rd to Erie Rd (NY 5) to Sturgeon Point Rd

EB Lake Shore Rd to Sturgeon Point Rd to Erie Rd (NY 5) to Delamater Rd

Sweetland Rd closed at Lake Shore Rd

Local traffic to be assisted by on-site personnel at each of the closure barricades

No Pedestrian traffic anticipated

Lake Shore Rd speed limit: 35 MPH

Anticipated closure duration is 1 day

Work time: 18 – 24 hrs., starting at 9am

Drawing not to scale

Sheet 3 of 9

N

Date: 10/9/2025 **Author:** US Traffic Control **Project:** Erie County Water Auth. – Water line replacement

Comments:
ECWA Job / Project # 202500113

WZTC plan for road closure and detour or Lake Shore Rd, Tn of Derby NY from 6865 Lake Shore Rd to 7100 Lake Shore Rd

Work to be performed is replacement of a 48-inch water line at those two locations

Detour posted:
WB Lake Shore Rd to Delamater Rd to Erie Rd (NY 5) to Sturgeon Point Rd

EB Lake Shore Rd to Sturgeon Point Rd to Erie Rd (NY 5) to Delamater Rd

Sweetland Rd closed at Lake Shore Rd

Local traffic to be assisted by on-site personnel at each of the closure barricades

No Pedestrian traffic anticipated

Lake Shore Rd speed limit: 35 MPH

Anticipated closure duration is 1 day

Work time: 18 – 24 hrs., starting at 9am

Drawing not to scale

Sheet 4 of 9

N

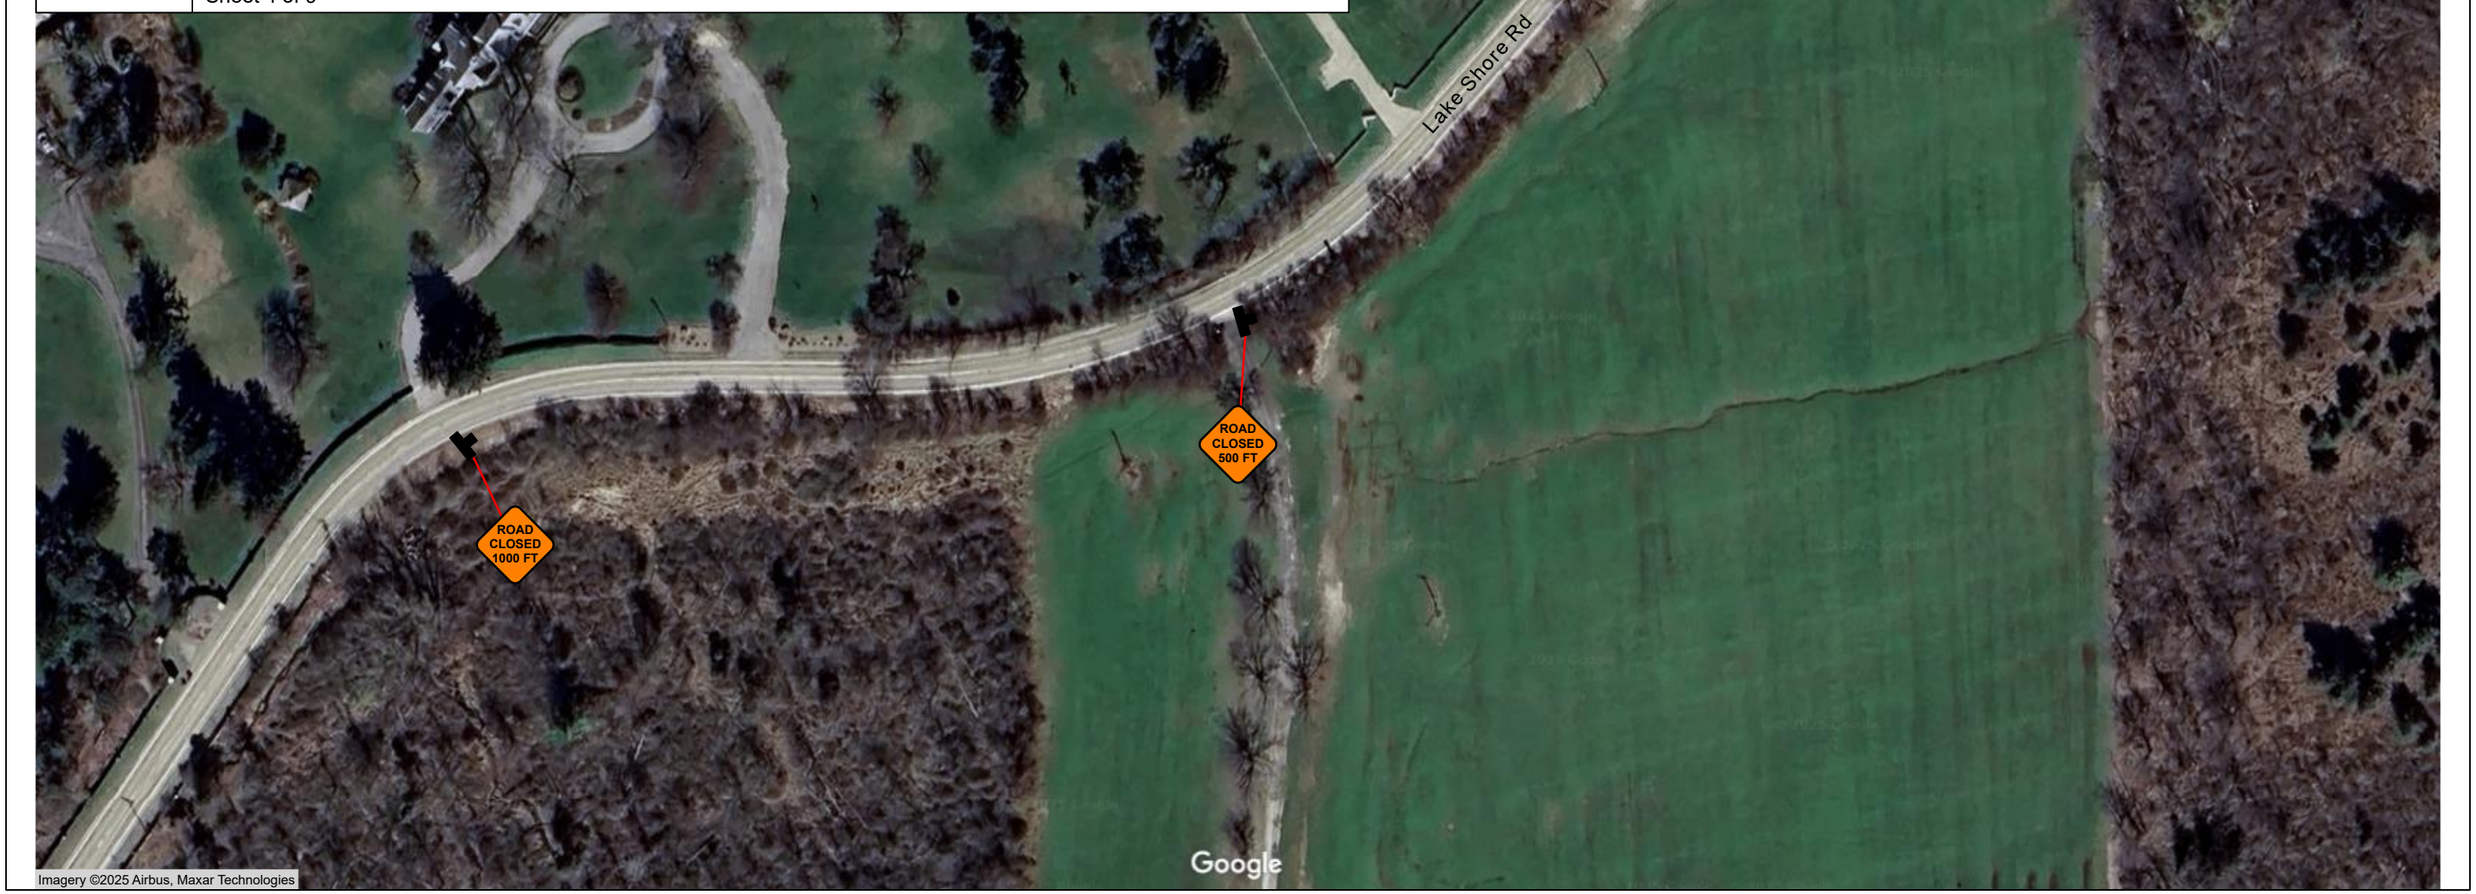

Date: 10/9/2025 **Author:** US Traffic Control **Project:** Erie County Water Auth. – Water line replacement

Comments:
ECWA Job / Project # 202500113

WZTC plan for road closure and detour or Lake Shore Rd, Tn of Derby NY from 6865 Lake Shore Rd to 7100 Lake Shore Rd

Work to be performed is replacement of a 48-inch water line at those two locations

Detour posted:
WB Lake Shore Rd to Delamater Rd to Erie Rd (NY 5) to Sturgeon Point Rd

EB Lake Shore Rd to Sturgeon Point Rd to Erie Rd (NY 5) to Delamater Rd

Sweetland Rd closed at Lake Shore Rd

Local traffic to be assisted by on-site personnel at each of the closure barricades

No Pedestrian traffic anticipated

Lake Shore Rd speed limit: 35 MPH

Anticipated closure duration is 1 day

Work time: 18 – 24 hrs., starting at 9am

Drawing not to scale

Sheet 5 of 9

N

ROAD CLOSED
1 MILE AHEAD
LOCAL TRAFFIC ONLY
DETOUR
Lake Shore Rd
END DETOUR
Sturgeon Point Rd
Lake Shore Rd
DETOUR
Lake Shore Rd
DETOUR
1000 FT
Lake Shore Rd
Lake Shore Rd
DETOUR
500 FT
Lake Shore Rd
DETOUR 1500ft
Lake Shore Rd
Google
Imagery ©2025 Airbus, Maxar Technologies

Date: 10/9/2025 **Author:** US Traffic Control **Project:** Erie County Water Auth. – Water line replacement

Comments:
ECWA Job / Project # 202500113

WZTC plan for road closure and detour or Lake Shore Rd, Tn of Derby NY from 6865 Lake Shore Rd to 7100 Lake Shore Rd

Work to be performed is replacement of a 48-inch water line at those two locations

Detour posted:
WB Lake Shore Rd to Delamater Rd to Erie Rd (NY 5) to Sturgeon Point Rd

EB Lake Shore Rd to Sturgeon Point Rd to Erie Rd (NY 5) to Delamater Rd

Sweetland Rd closed at Lake Shore Rd

Local traffic to be assisted by on-site personnel at each of the closure barricades

No Pedestrian traffic anticipated

Lake Shore Rd speed limit: 35 MPH

Anticipated closure duration is 1 day

Work time: 18 – 24 hrs., starting at 9am

Drawing not to scale

Sheet 6 of 9

N

Match Line Sht. 7 - 8

Lake Shore Rd DETOUR

Lake Shore Rd DETOUR

Lake Shore Rd DETOUR

Sturgeon Point Rd

Lake Shore Rd DETOUR

Lake Shore Rd DETOUR

Erie Rd (NY 5)

Google

Imagery ©2025 Airbus, Maxar Technologies

Date: 10/9/2025 **Author:** US Traffic Control **Project:** Erie County Water Auth. – Water line replacement

Comments:
ECWA Job / Project # 202500113

WZTC plan for road closure and detour or Lake Shore Rd, Tn of Derby NY from 6865 Lake Shore Rd to 7100 Lake Shore Rd

Work to be performed is replacement of a 48-inch water line at those two locations

Detour posted:
WB Lake Shore Rd to Delamater Rd to Erie Rd (NY 5) to Sturgeon Point Rd

EB Lake Shore Rd to Sturgeon Point Rd to Erie Rd (NY 5) to Delamater Rd

Sweetland Rd closed at Lake Shore Rd

Local traffic to be assisted by on-site personnel at each of the closure barricades

No Pedestrian traffic anticipated

Lake Shore Rd speed limit: 35 MPH

Anticipated closure duration is 1 day

Work time: 18 – 24 hrs., starting at 9am

Drawing not to scale

Sheet 7 of 9

N

Sweetland Rd

Erie Rd (NY 5)

Lake Shore Rd
DETOUR

ROAD CLOSED
1 MILE AHEAD
LOCAL TRAFFIC ONLY

Lake Shore Rd
DETOUR

Lake Shore Rd
DETOUR

Match Line Sht. 7 - 8

Imagery ©2025 Airbus, Maxar Technologies

Google

Date: 10/9/2025 **Author:** US Traffic Control **Project:** Erie County Water Auth. – Water line replacement

Comments:

ECWA Job / Project # 202500113

WZTC plan for road closure and detour or Lake Shore Rd, Tn of Derby NY from 6865 Lake Shore Rd to 7100 Lake Shore Rd

Work to be performed is replacement of a 48-inch water line at those two locations

Detour posted:
WB Lake Shore Rd to Delamater Rd to Erie Rd (NY 5) to Sturgeon Point Rd

EB Lake Shore Rd to Sturgeon Point Rd to Erie Rd (NY 5) to Delamater Rd

Sweetland Rd closed at Lake Shore Rd

Local traffic to be assisted by on-site personnel at each of the closure barricades

No Pedestrian traffic anticipated

Lake Shore Rd speed limit: 35 MPH

Anticipated closure duration is 1 day

Work time: 18 – 24 hrs., starting at 9am

Drawing not to scale

Sheet 8 of 9

N

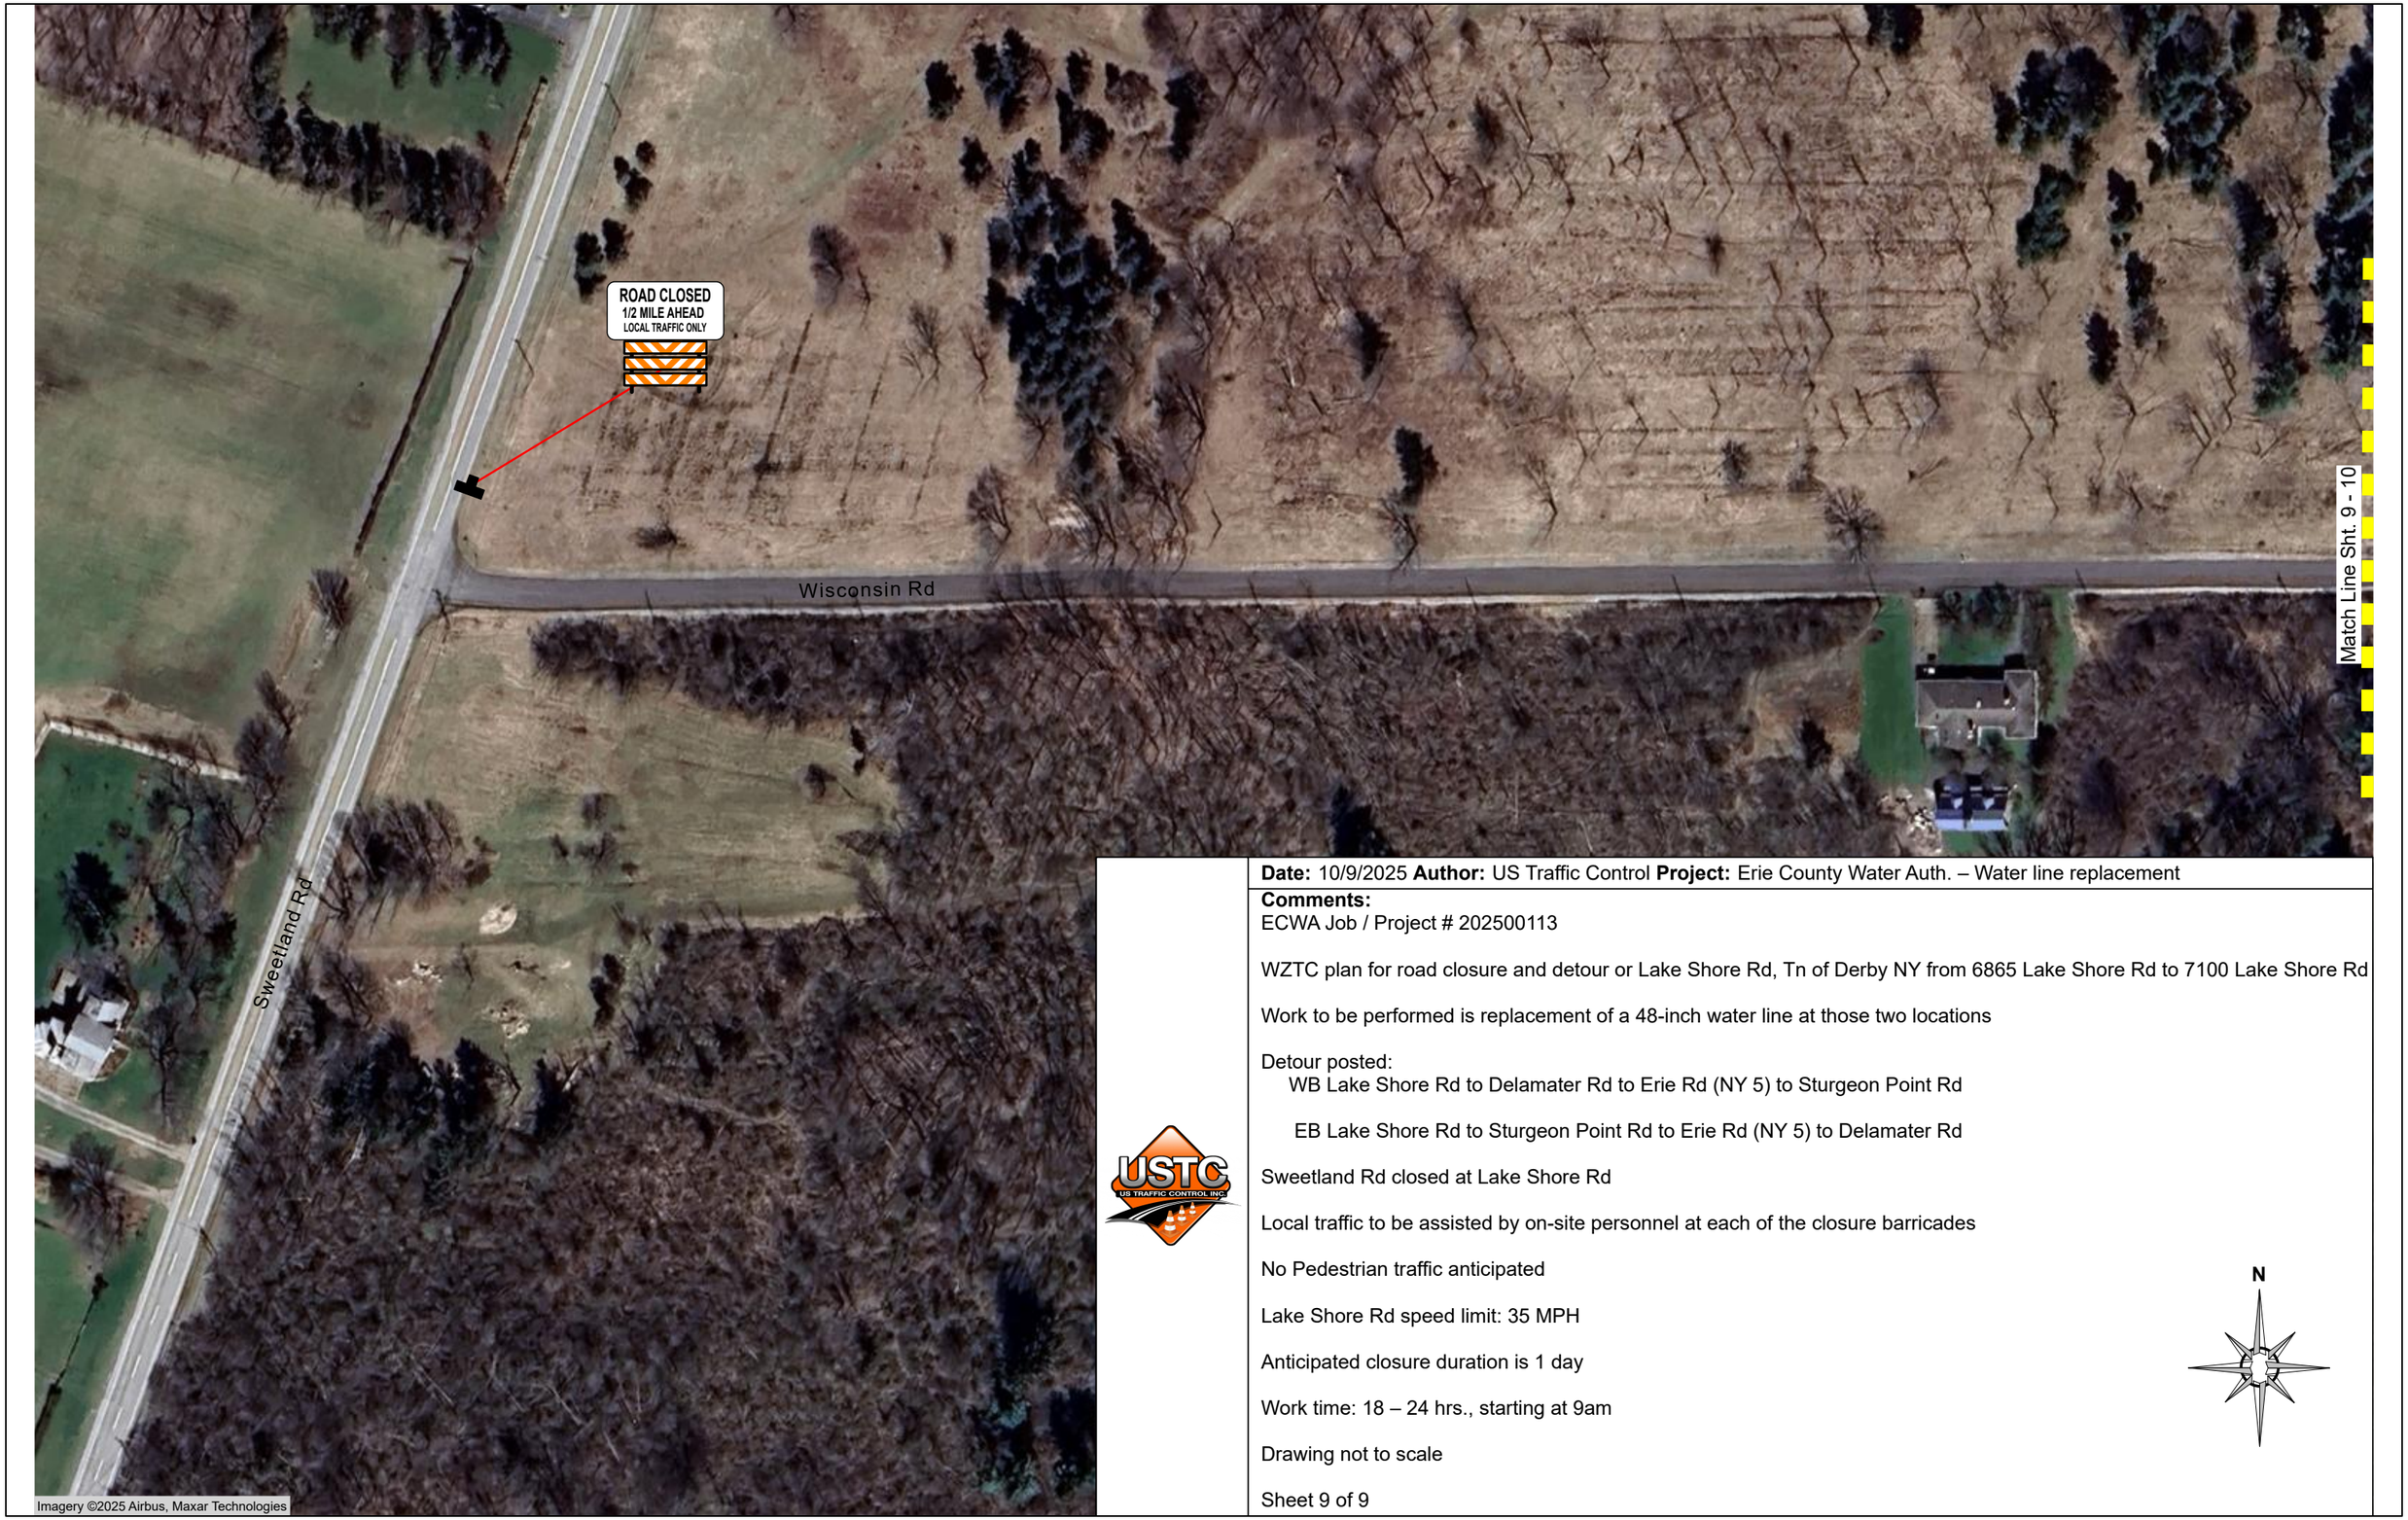

Date: 10/9/2025 **Author:** US Traffic Control **Project:** Erie County Water Auth. – Water line replacement

Comments:
ECWA Job / Project # 202500113

WZTC plan for road closure and detour or Lake Shore Rd, Tn of Derby NY from 6865 Lake Shore Rd to 7100 Lake Shore Rd

Work to be performed is replacement of a 48-inch water line at those two locations

Detour posted:
WB Lake Shore Rd to Delamater Rd to Erie Rd (NY 5) to Sturgeon Point Rd

EB Lake Shore Rd to Sturgeon Point Rd to Erie Rd (NY 5) to Delamater Rd

Sweetland Rd closed at Lake Shore Rd

Local traffic to be assisted by on-site personnel at each of the closure barricades

No Pedestrian traffic anticipated

Lake Shore Rd speed limit: 35 MPH

Anticipated closure duration is 1 day

Work time: 18 – 24 hrs., starting at 9am

Drawing not to scale

Sheet 9 of 9

N